


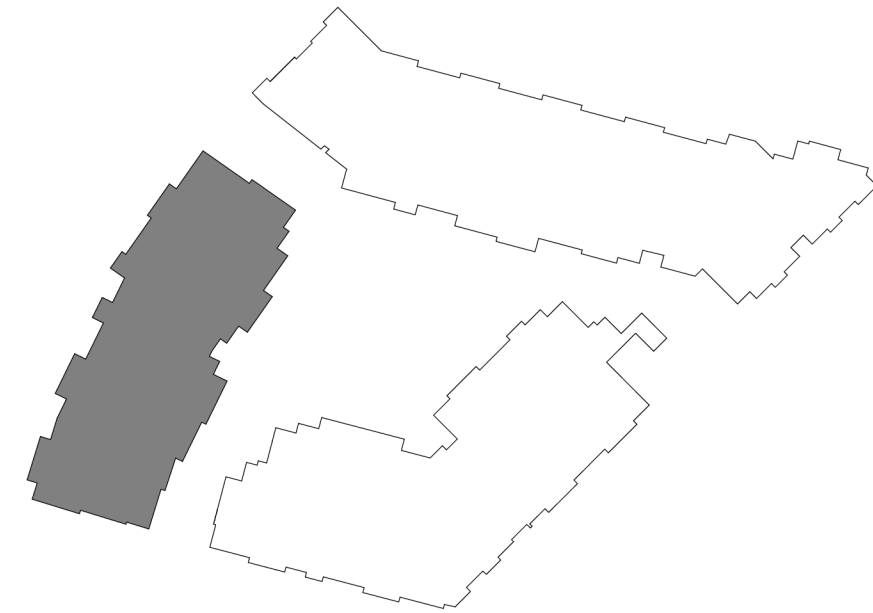

1	B1 - LEVEL 1
A108	$1/8" = 1'-0"$

barnett dembek
ARCHITECTS INC.

UNIT 135, 7536 130 STREET, SURREY, B.C. V3W 1H8
T(604) 597-7100 F(604) 597-2099
msl@bdarkitex.com

GRUP 161

OF ARCHITECTURE | ATLEU PACIFIC ARCHITECTURE | BARNETT DEMBEK ARCHITECTS

[illegible]

DRAWN:	AM
CHECKED:	AS
SCALE:	As indicated
JOB NO.:	21003
DATE:	21 Mar 2025

26/05/2025 3:18:12 PM

Rating	Line Style/Color
Insulation as per envelope	Solid magenta line
Fire Blocking	Dashed black line
Travel Distance	Dashed red line
1.0 HR. Fire Rating	Dashed green line
1.5 HR. Fire Rating	Dashed purple line
2.0 HR. Fire Rating	Dashed orange line