


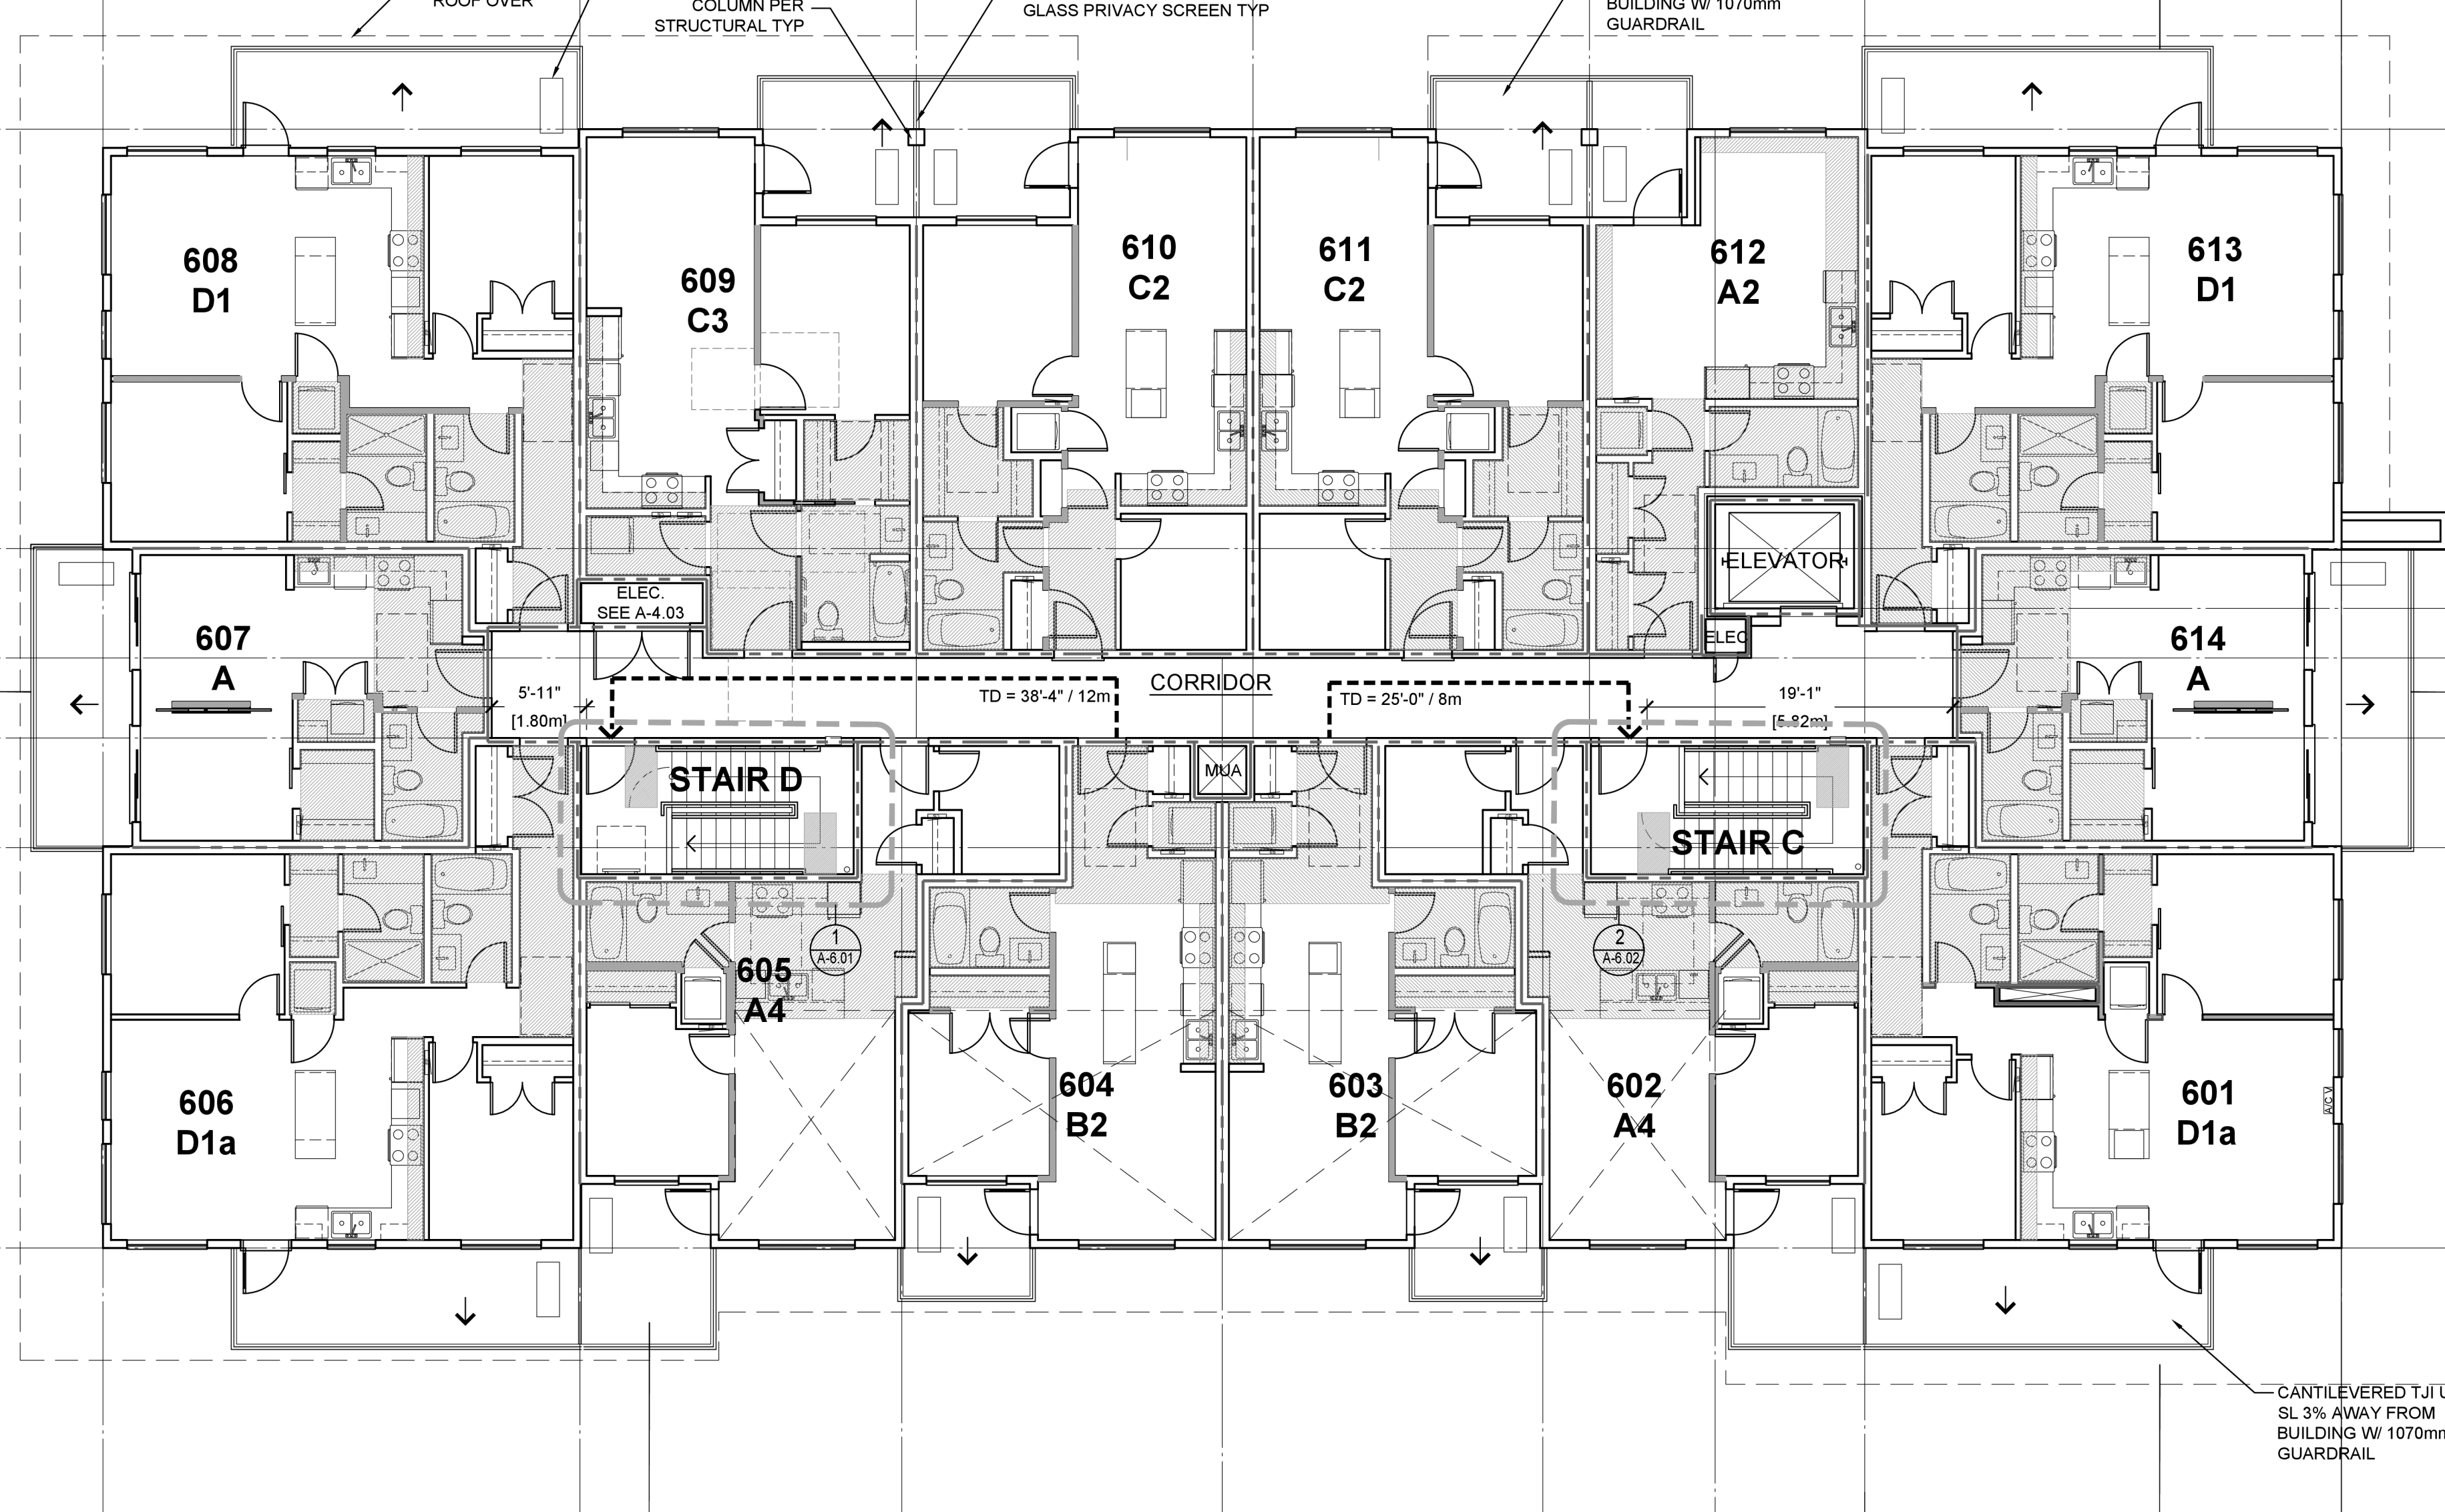

608
D1

609
C3

610
C2

611
C2

612
A2

613
D1

ELEVATOR

ELEC.
SEE A-4.03

607
A

614
A

CORRIDOR

STAIR D

STAIR C

605
A4

1
A-6.01

604
B2

603
B2

602
A4

2
A-6.02

606
D1a

601
D1a

CANTILEVERED TJI U
SL 3% AWAY FROM
BUILDING W/ 1070mm
GUARDRAIL