


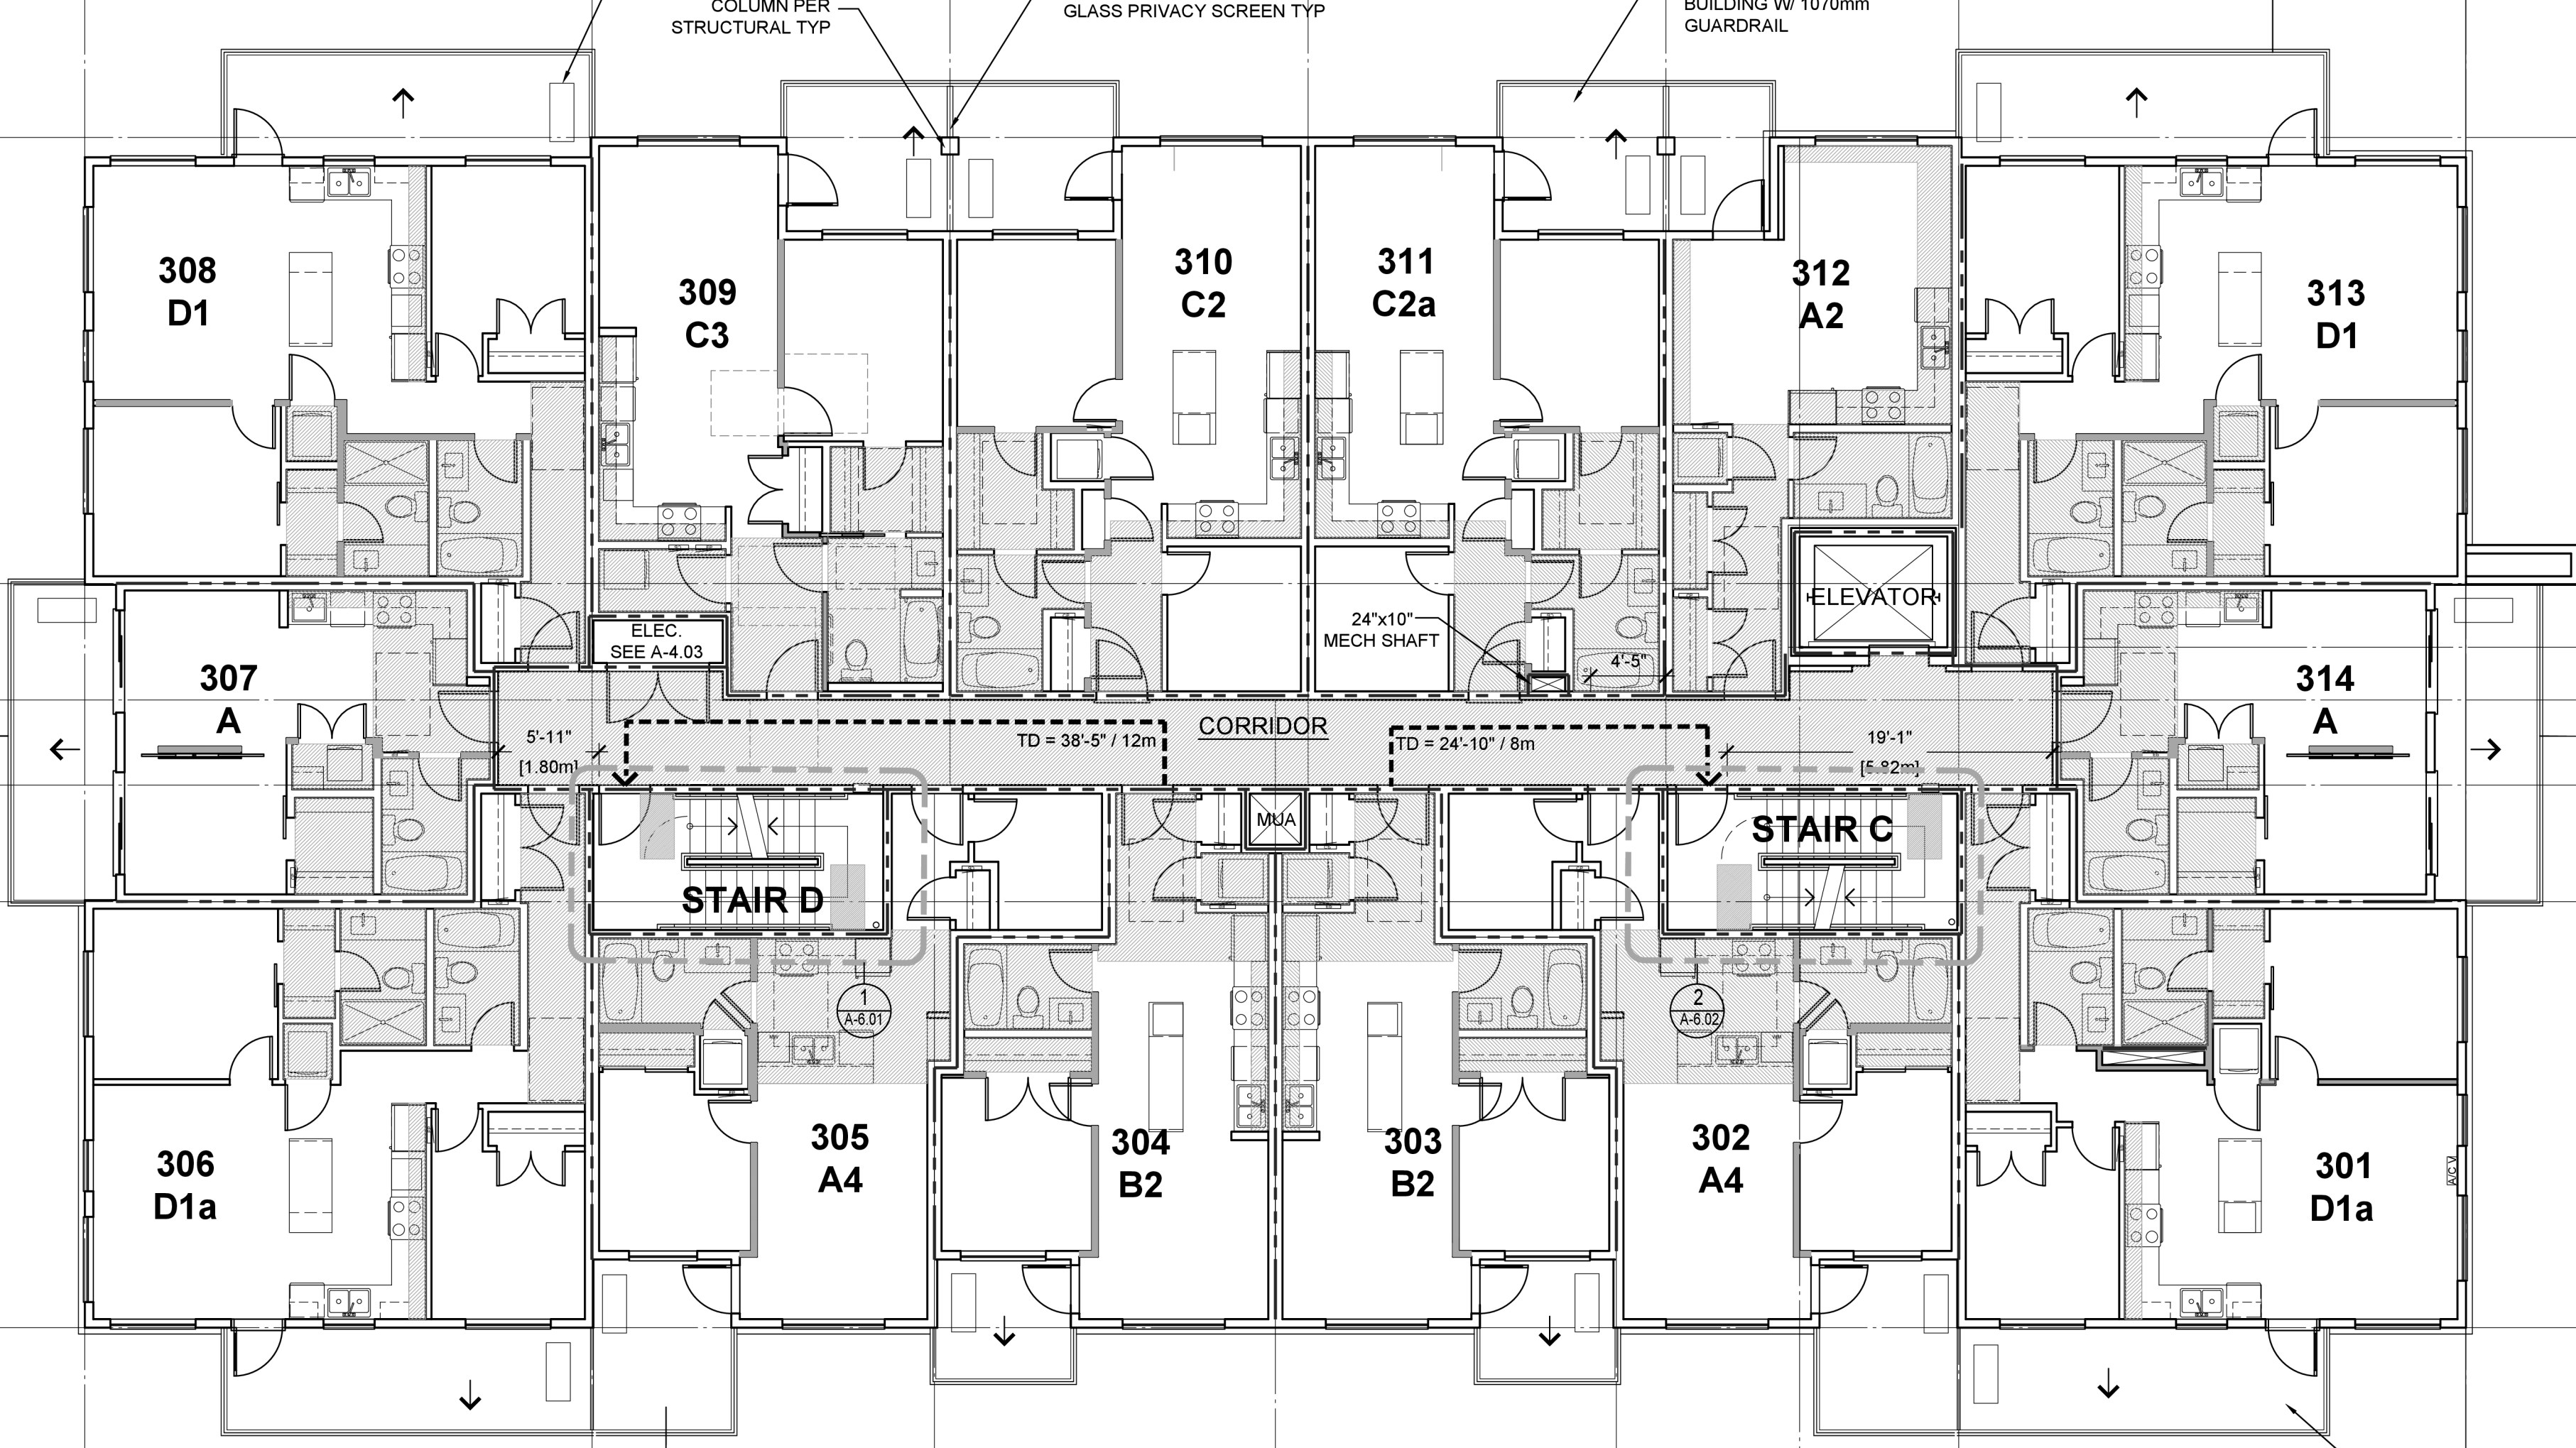

COLUMN PER
STRUCTURAL TYP

GLASS PRIVACY SCREEN TYP

BUILDING W/ 1070mm
GUARDRAIL

CANTILEVERED TJI U
SL 3% AWAY FROM
BUILDING W/ 1070mm
GUARDRAIL