


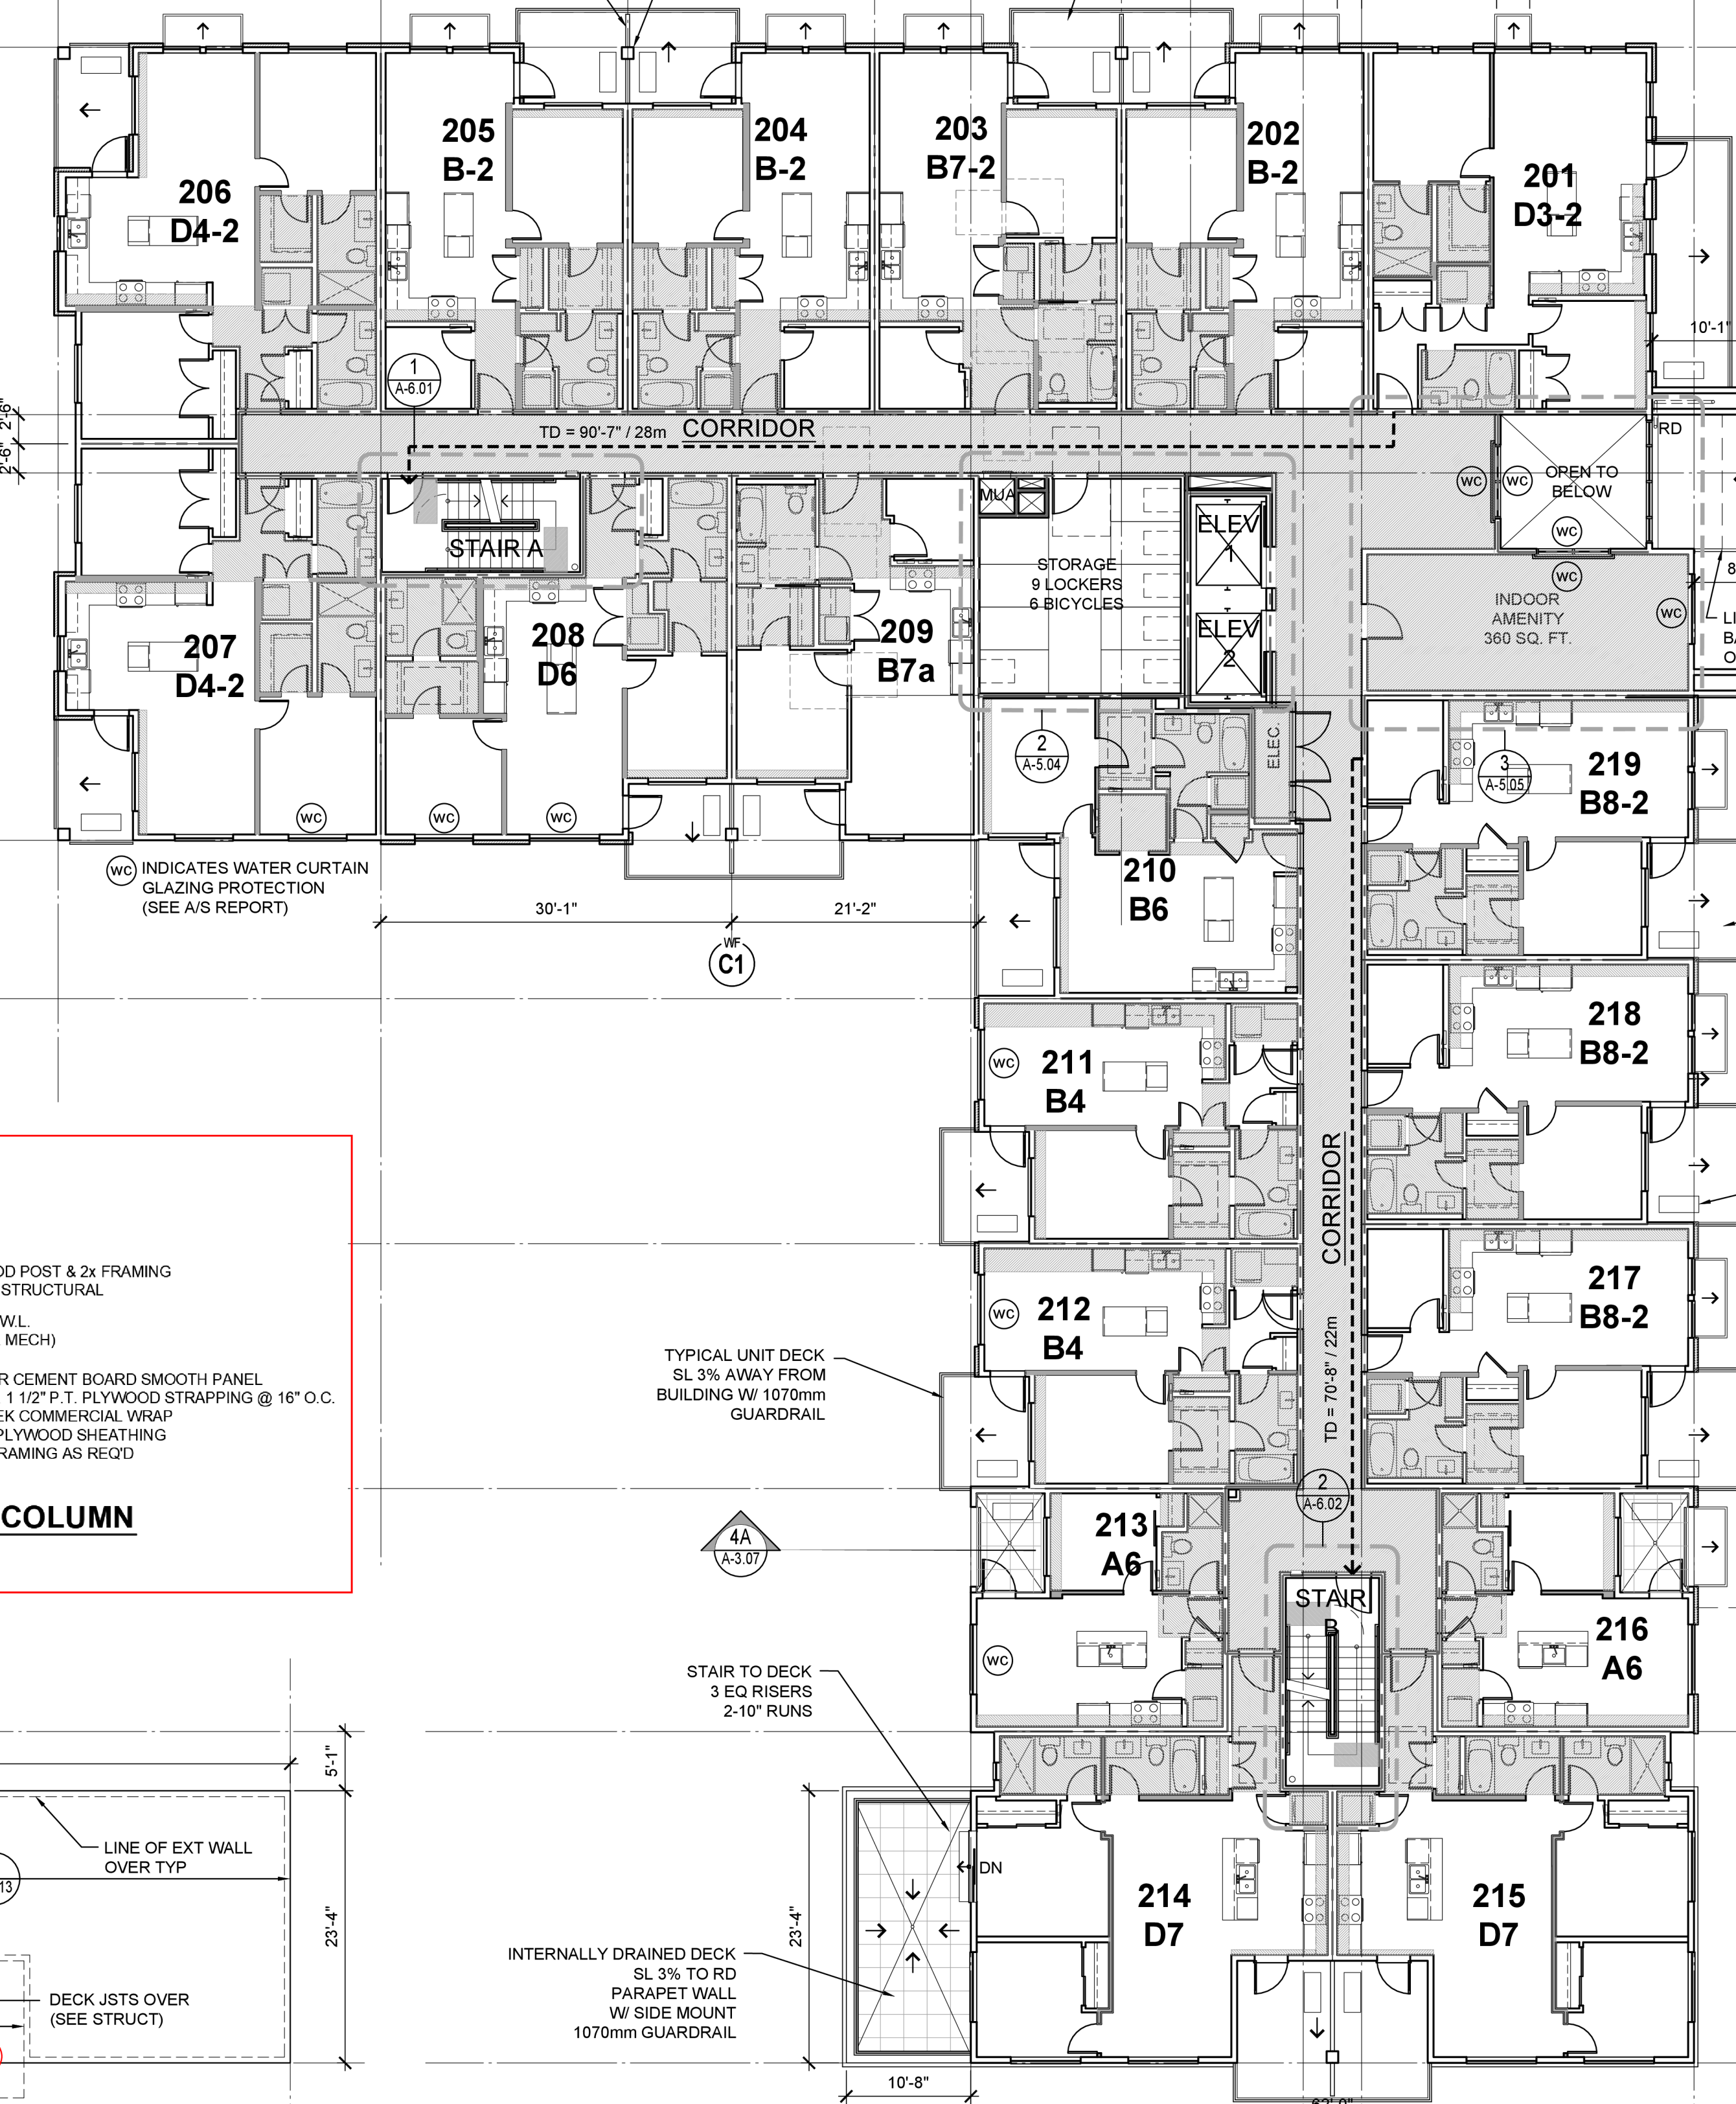

206
D4-2

205
B-2

204
B-2

203
B7-2

202
B-2

201
D3-2

1
A-6.01

TD = 90'-7" / 28m

CORRIDOR

STAIR A

STORAGE
9 LOCKERS
6 BICYCLES

ELEV
1

ELEV
2

WC

WC

WC

INDOOR
AMENITY
360 SQ. FT.

WC

207
D4-2

208
D6

209
B7a

2
A-5.04

ELEC.

3
A-5.05

219
B8-2

210
B6

(WC) INDICATES WATER CURTAIN
GLAZING PROTECTION
(SEE A/S REPORT)

30'-1"

21'-2"

WF
C1

211
B4

218
B8-2

212
B4

217
B8-2

213
A6

216
A6

STAIR
B

2
A-6.02

STAIR TO DECK
3 EQ RISERS
2-10" RUNS

214
D7

215
D7

INTERNALLY DRAINED DECK
SL 3% TO RD
PARAPET WALL
W/ SIDE MOUNT
1070mm GUARDRAIL

23'-4"

10'-8"

1x6" WOOD POST & 2x FRAMING
STRUCTURAL
(W.L.
MECH)
1/2" CEMENT BOARD SMOOTH PANEL
1 1/2" P.T. PLYWOOD STRAPPING @ 16" O.C.
1/2" DECK COMMERCIAL WRAP
1/2" PLYWOOD SHEATHING
FRAMING AS REQ'D

COLUMN

LINE OF EXT WALL
OVER TYP

DECK JSTS OVER
(SEE STRUCT)